
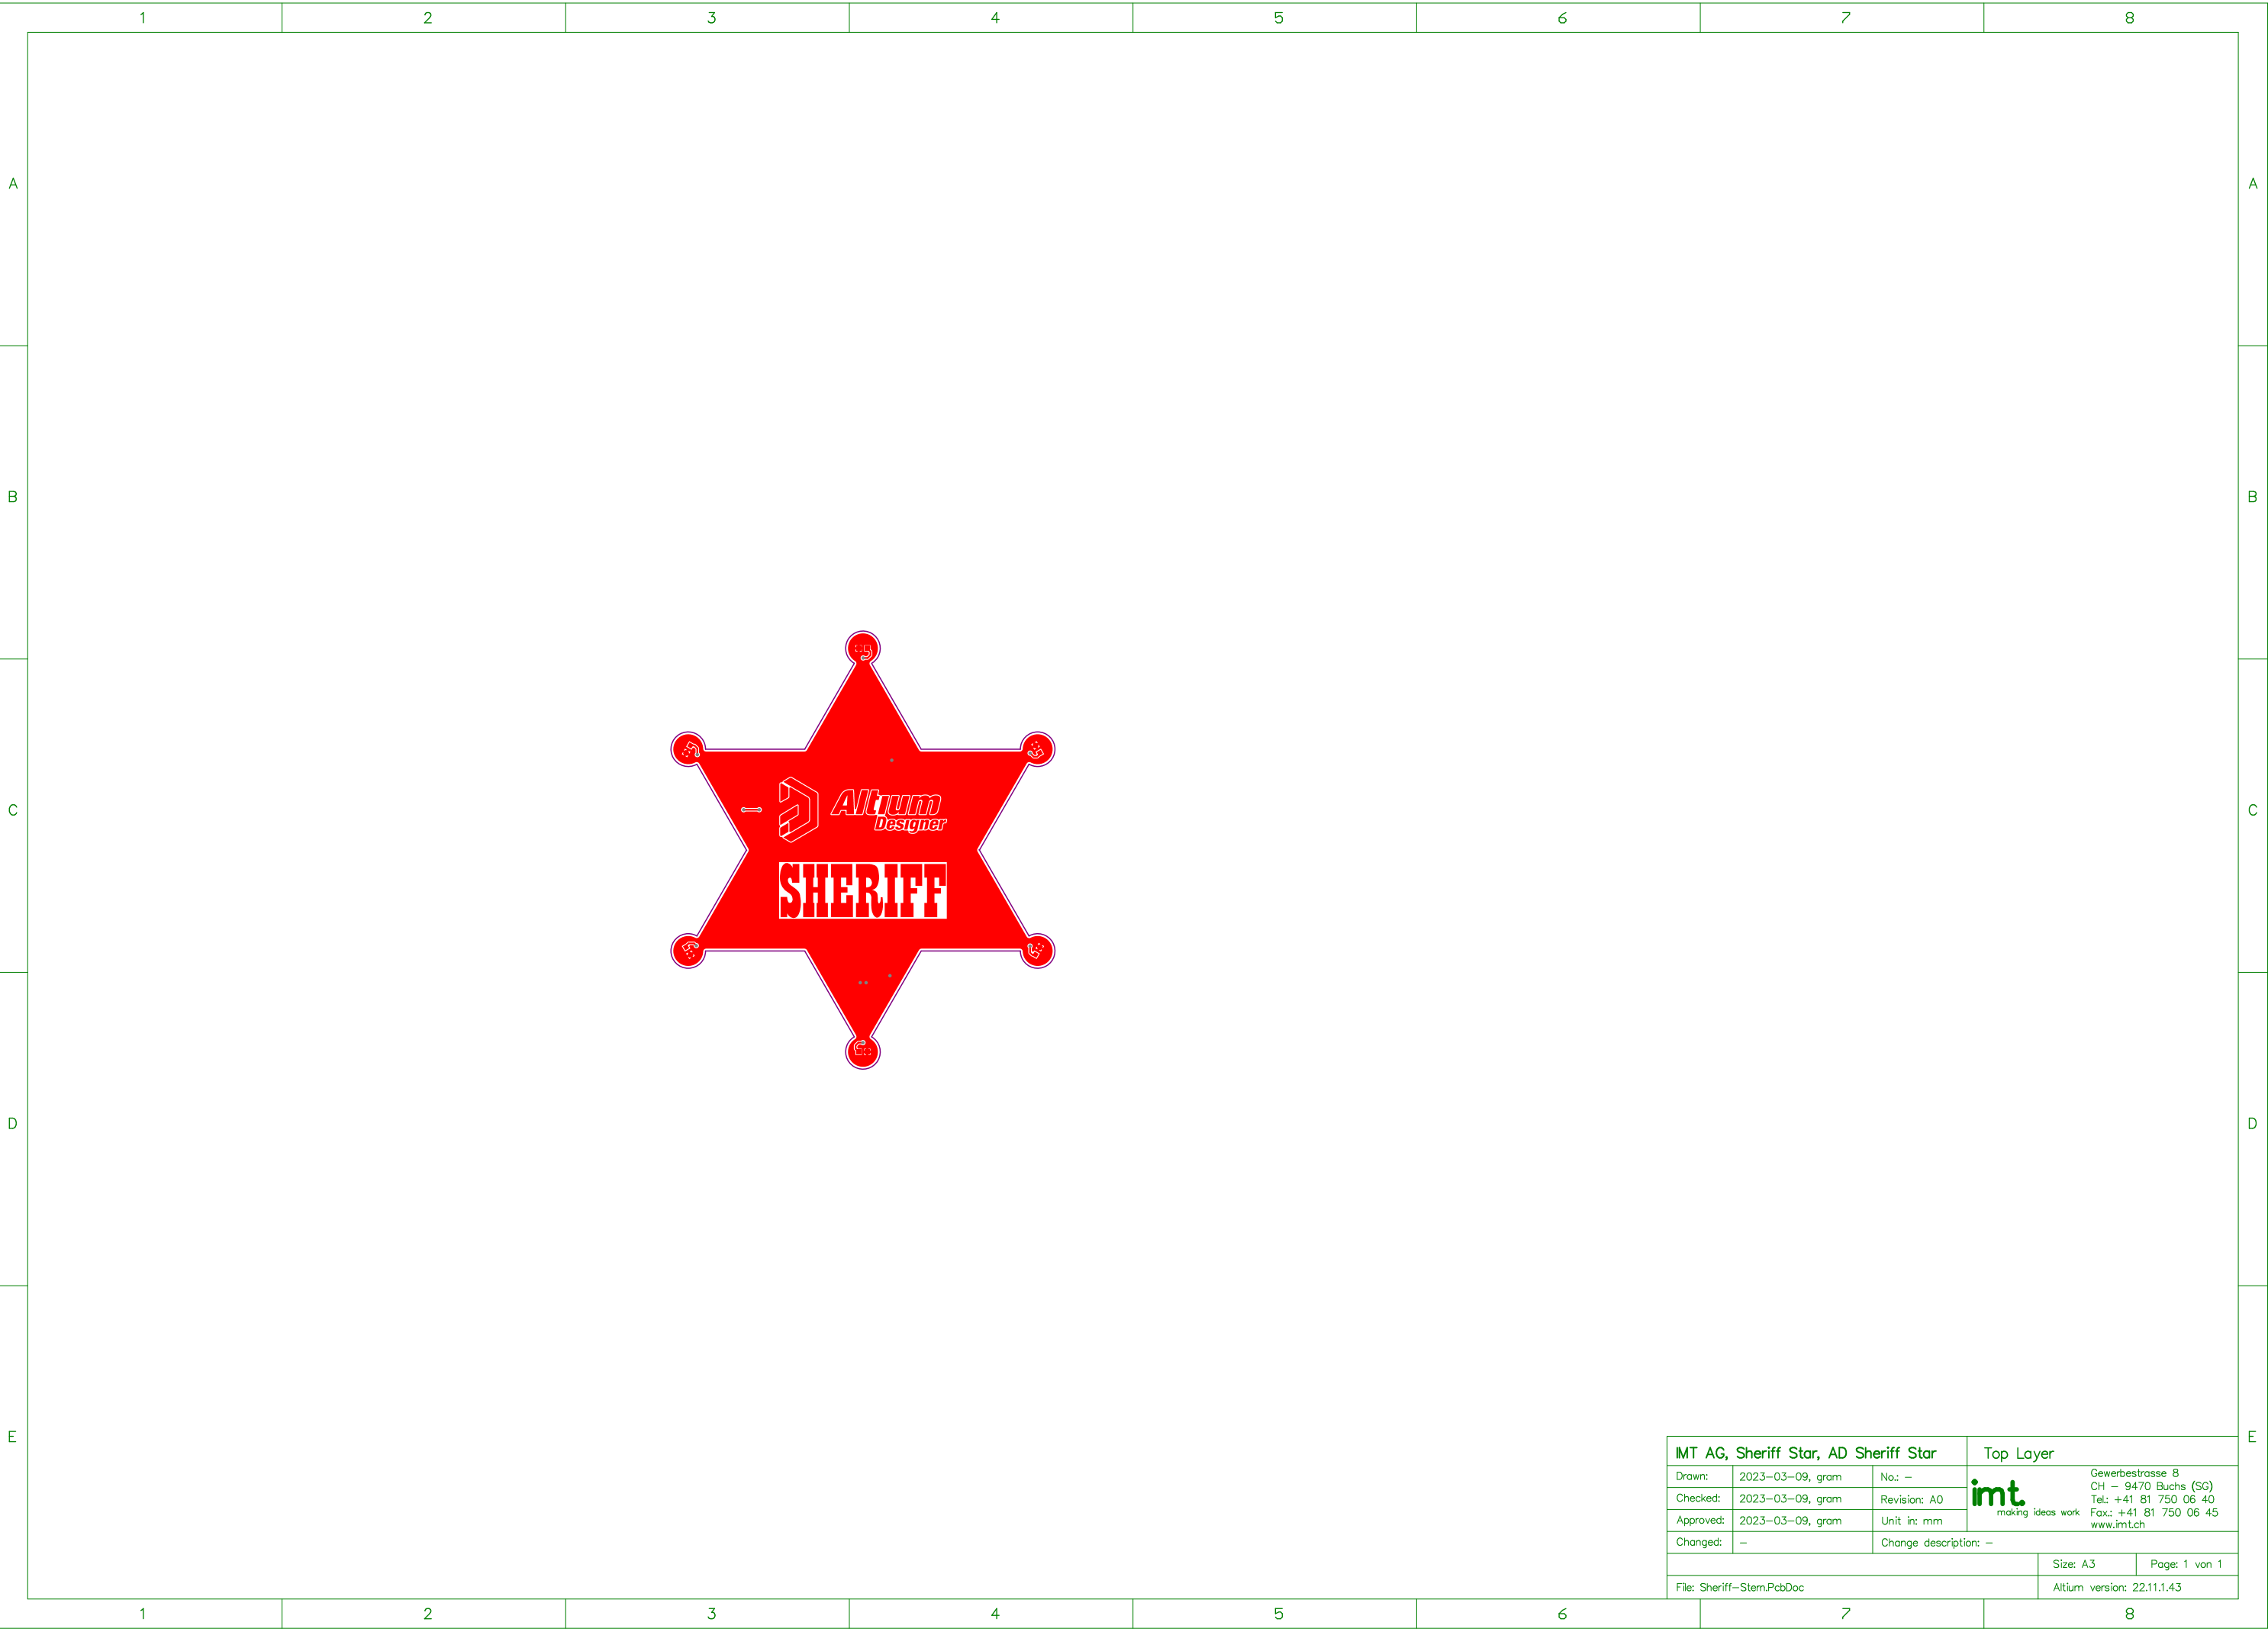

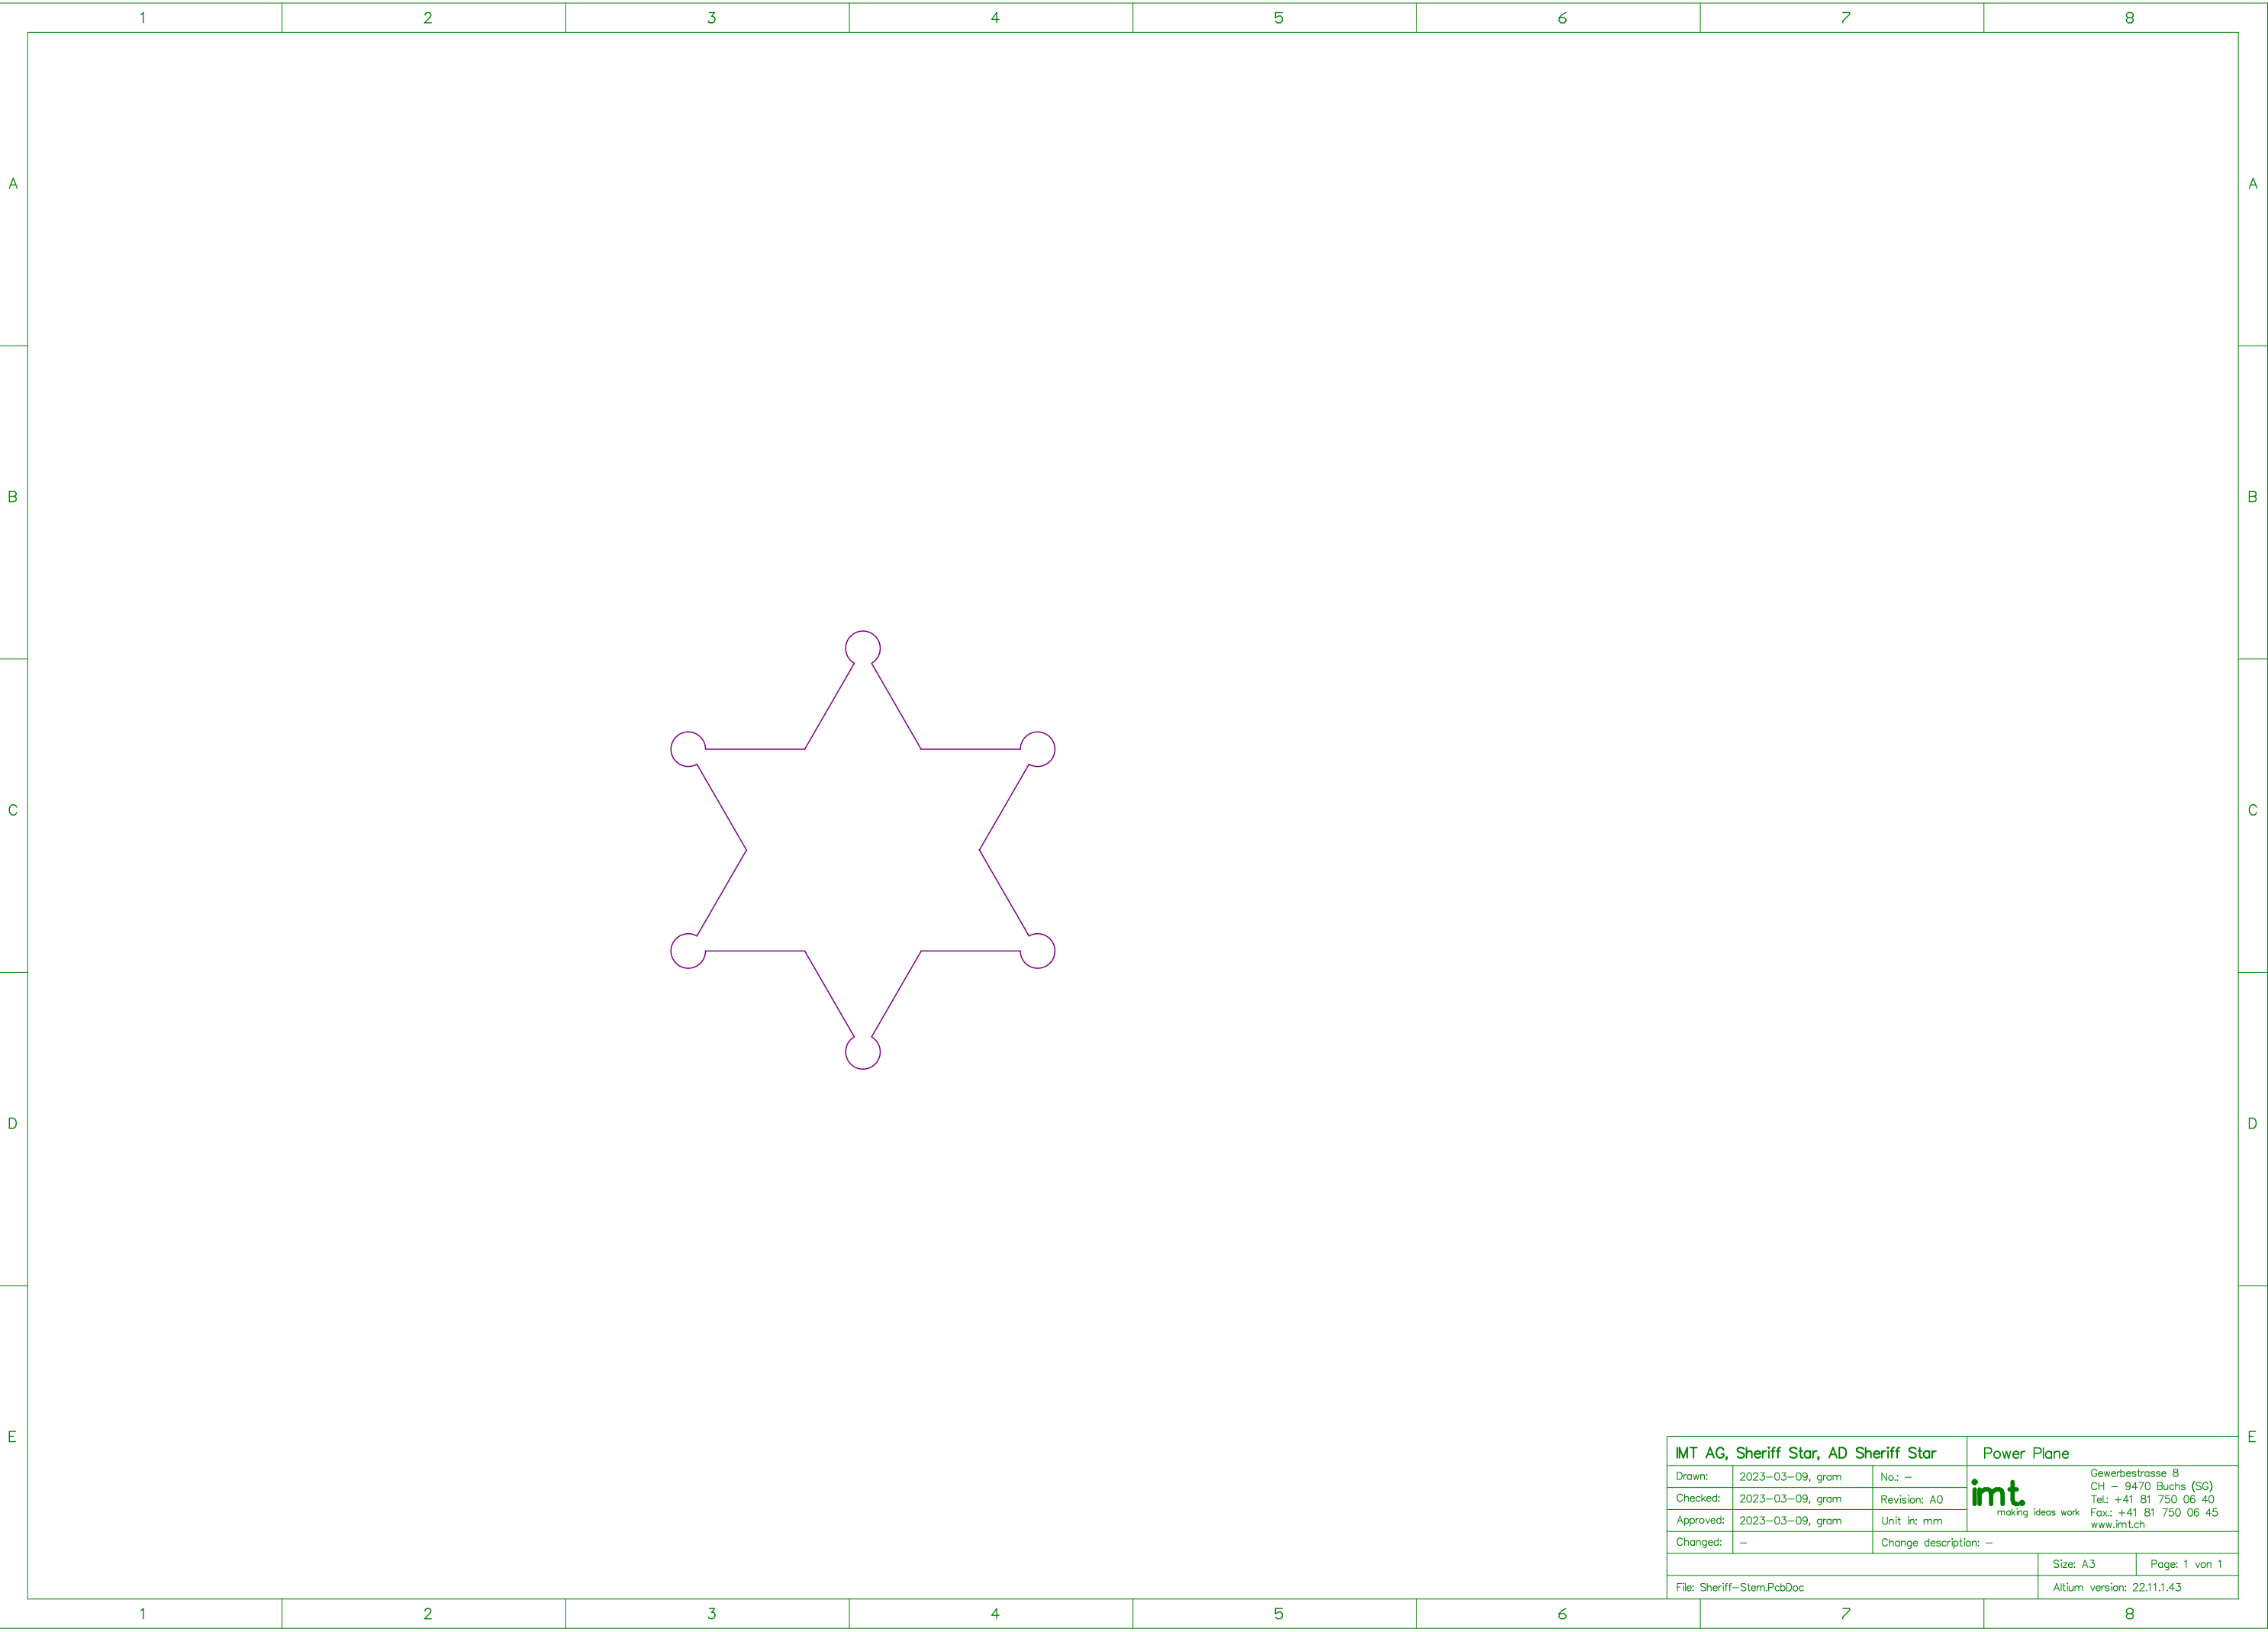



Symbol	Count	Hole Size	Plated	Hole Type	Hole Length	Routed Path Length	Drill Layer Pair
□	12	0.300mm (11.81mil)	PTH	Round	-	-	Top Side - Bottom Side
	12 Total						


IMT AG, Sheriff Star, AD Sheriff Star			Drill drawing		
Drawn:	2023-03-09, gram	No.:	—	 making ideas work	Gewerbstrasse 8 CH - 9470 Buchs (SG) Tel.: +41 81 750 06 40 Fax.: +41 81 750 06 45 www.imt.ch
Checked:	2023-03-09, gram	Revision:	A0		
Approved:	2023-03-09, gram	Unit in:	mm		
Changed:	—	Change description: —			
				Size: A3	Page: 1 von 1
File: Sheriff-Stern.PcbDoc				Altium version: 22.11.1.43	




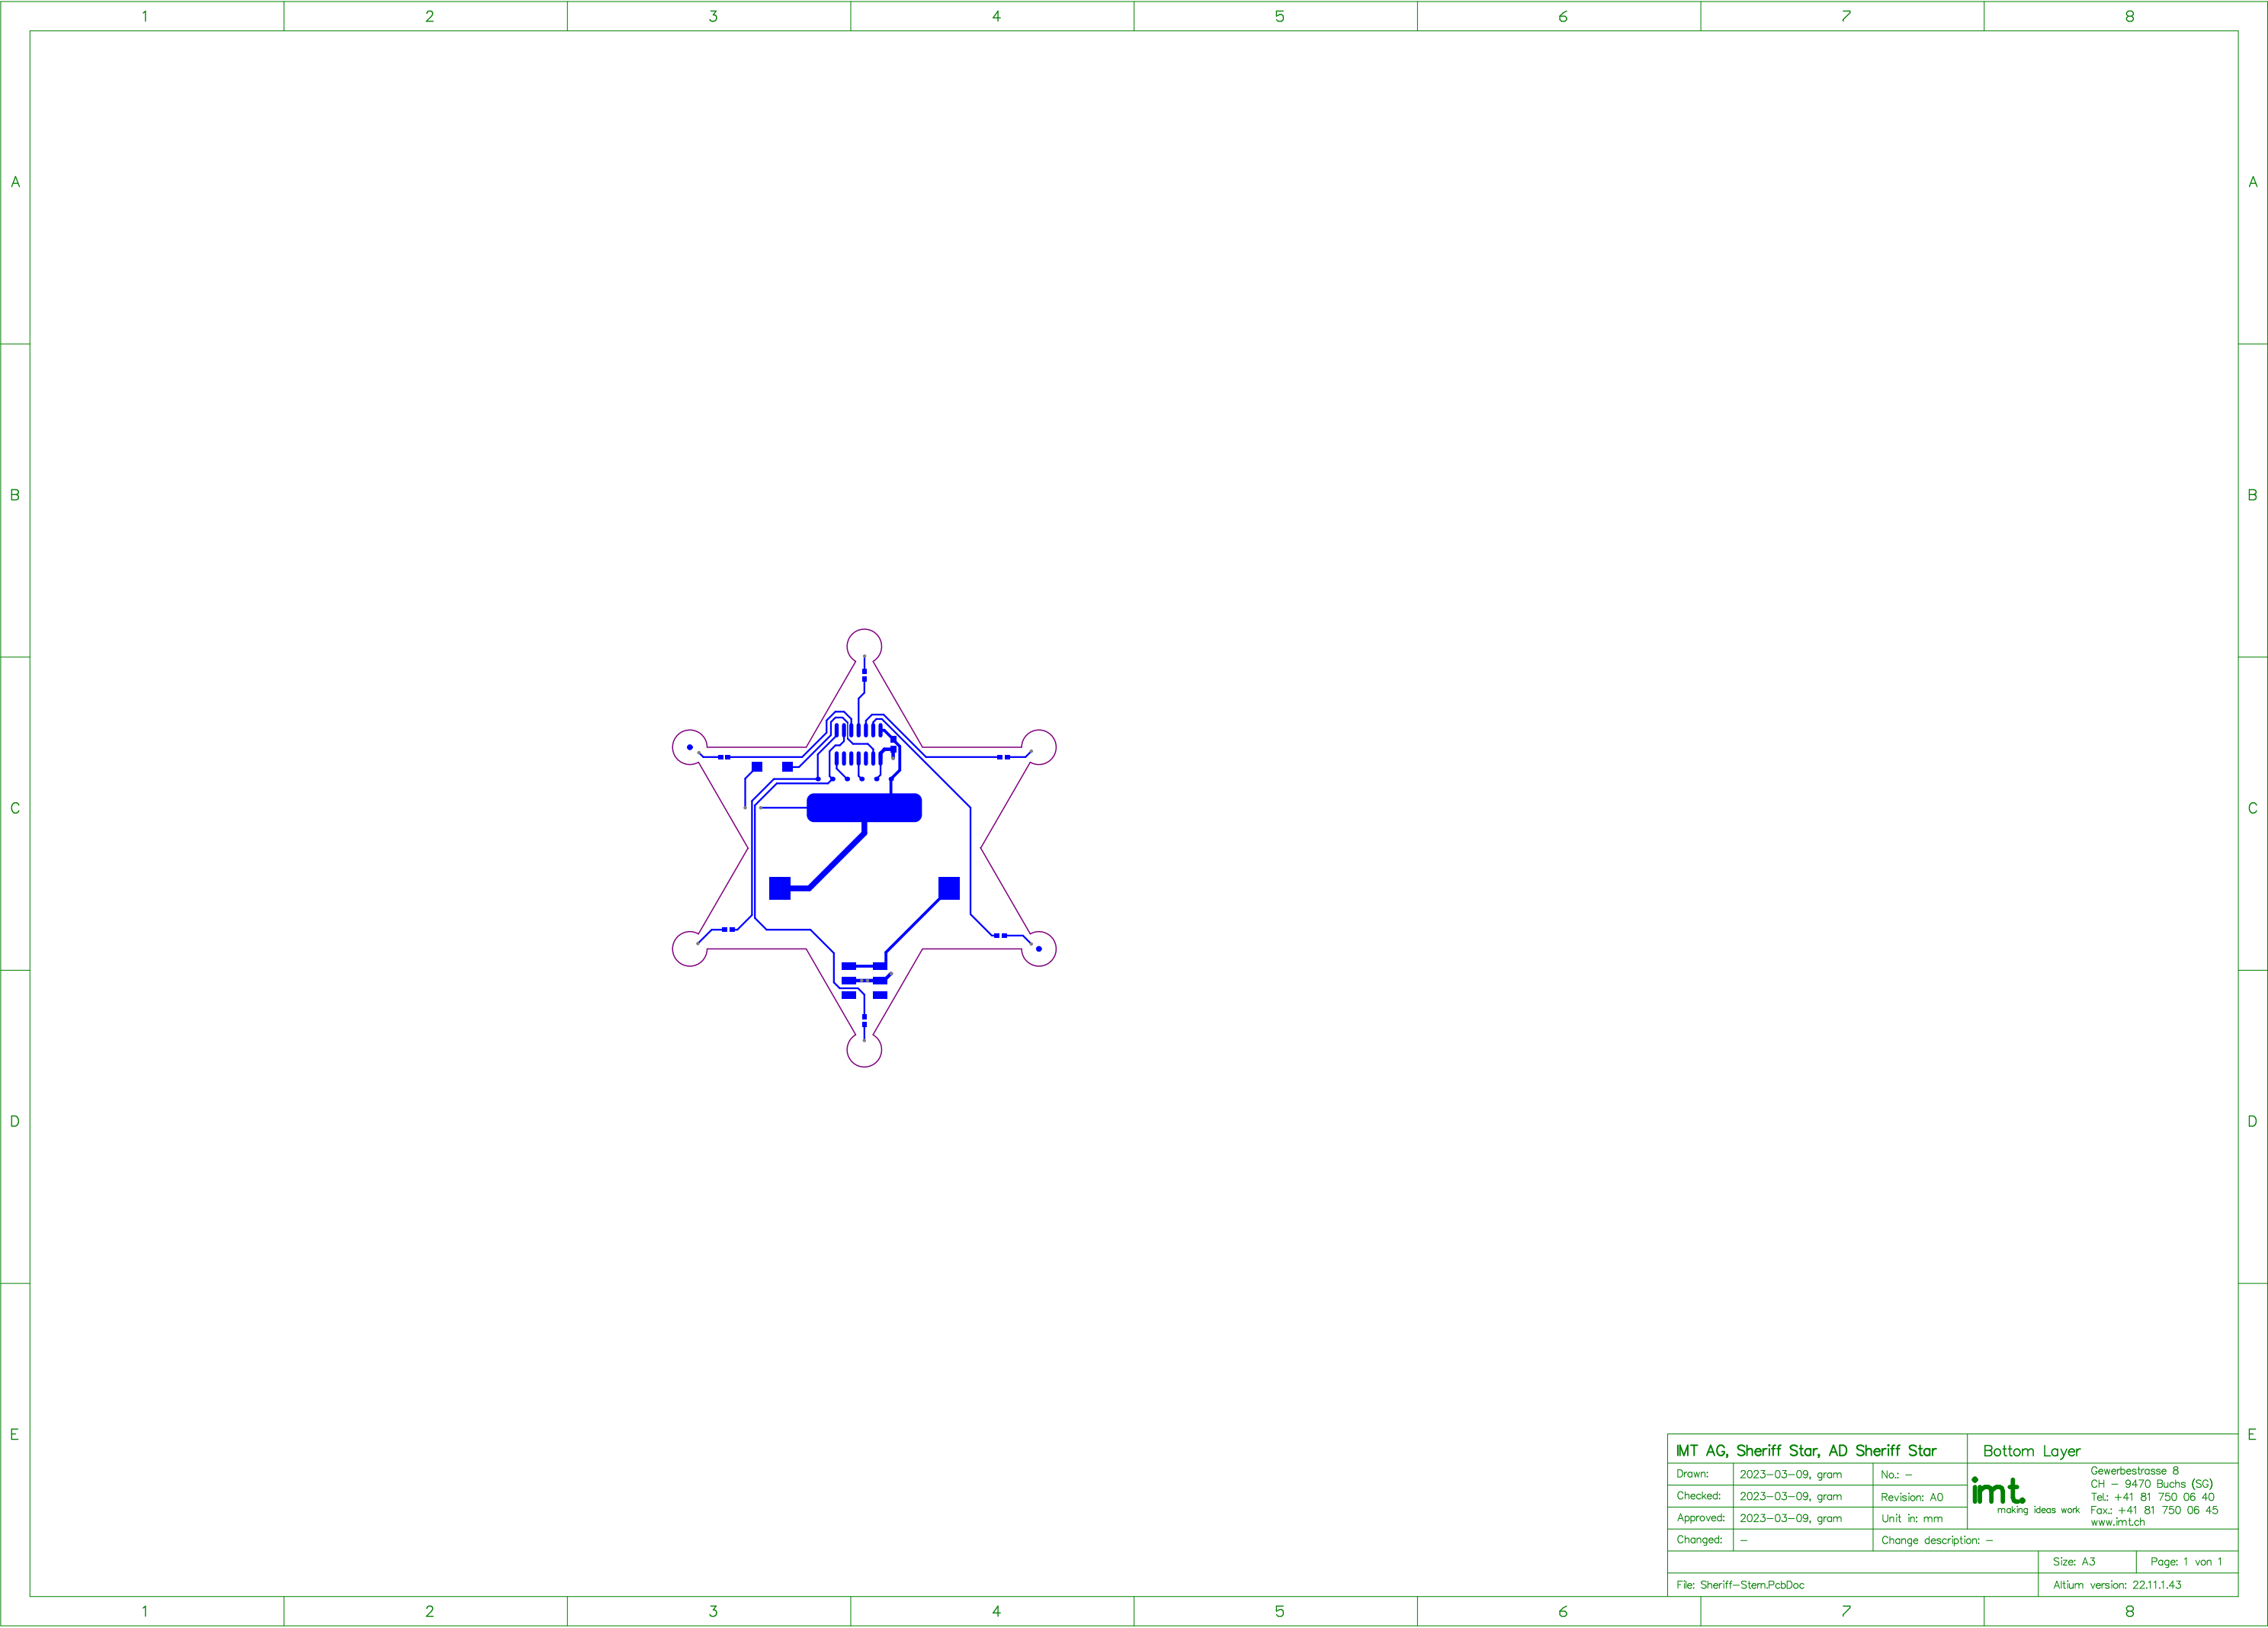
IMT AG, Sheriff Star, AD Sheriff Star			Top Layer	
Drawn:	2023-03-09, gram	No.: –	 making ideas work	Gewerbstrasse 8 CH – 9470 Buchs (SG) Tel.: +41 81 750 06 40 Fax.: +41 81 750 06 45 www.imt.ch
Checked:	2023-03-09, gram	Revision: A0		
Approved:	2023-03-09, gram	Unit in: mm		
Changed:	–	Change description: –		
			Size: A3	Page: 1 von 1
File: Sheriff-Stern.PcbDoc			Altium version: 22.11.1.43	




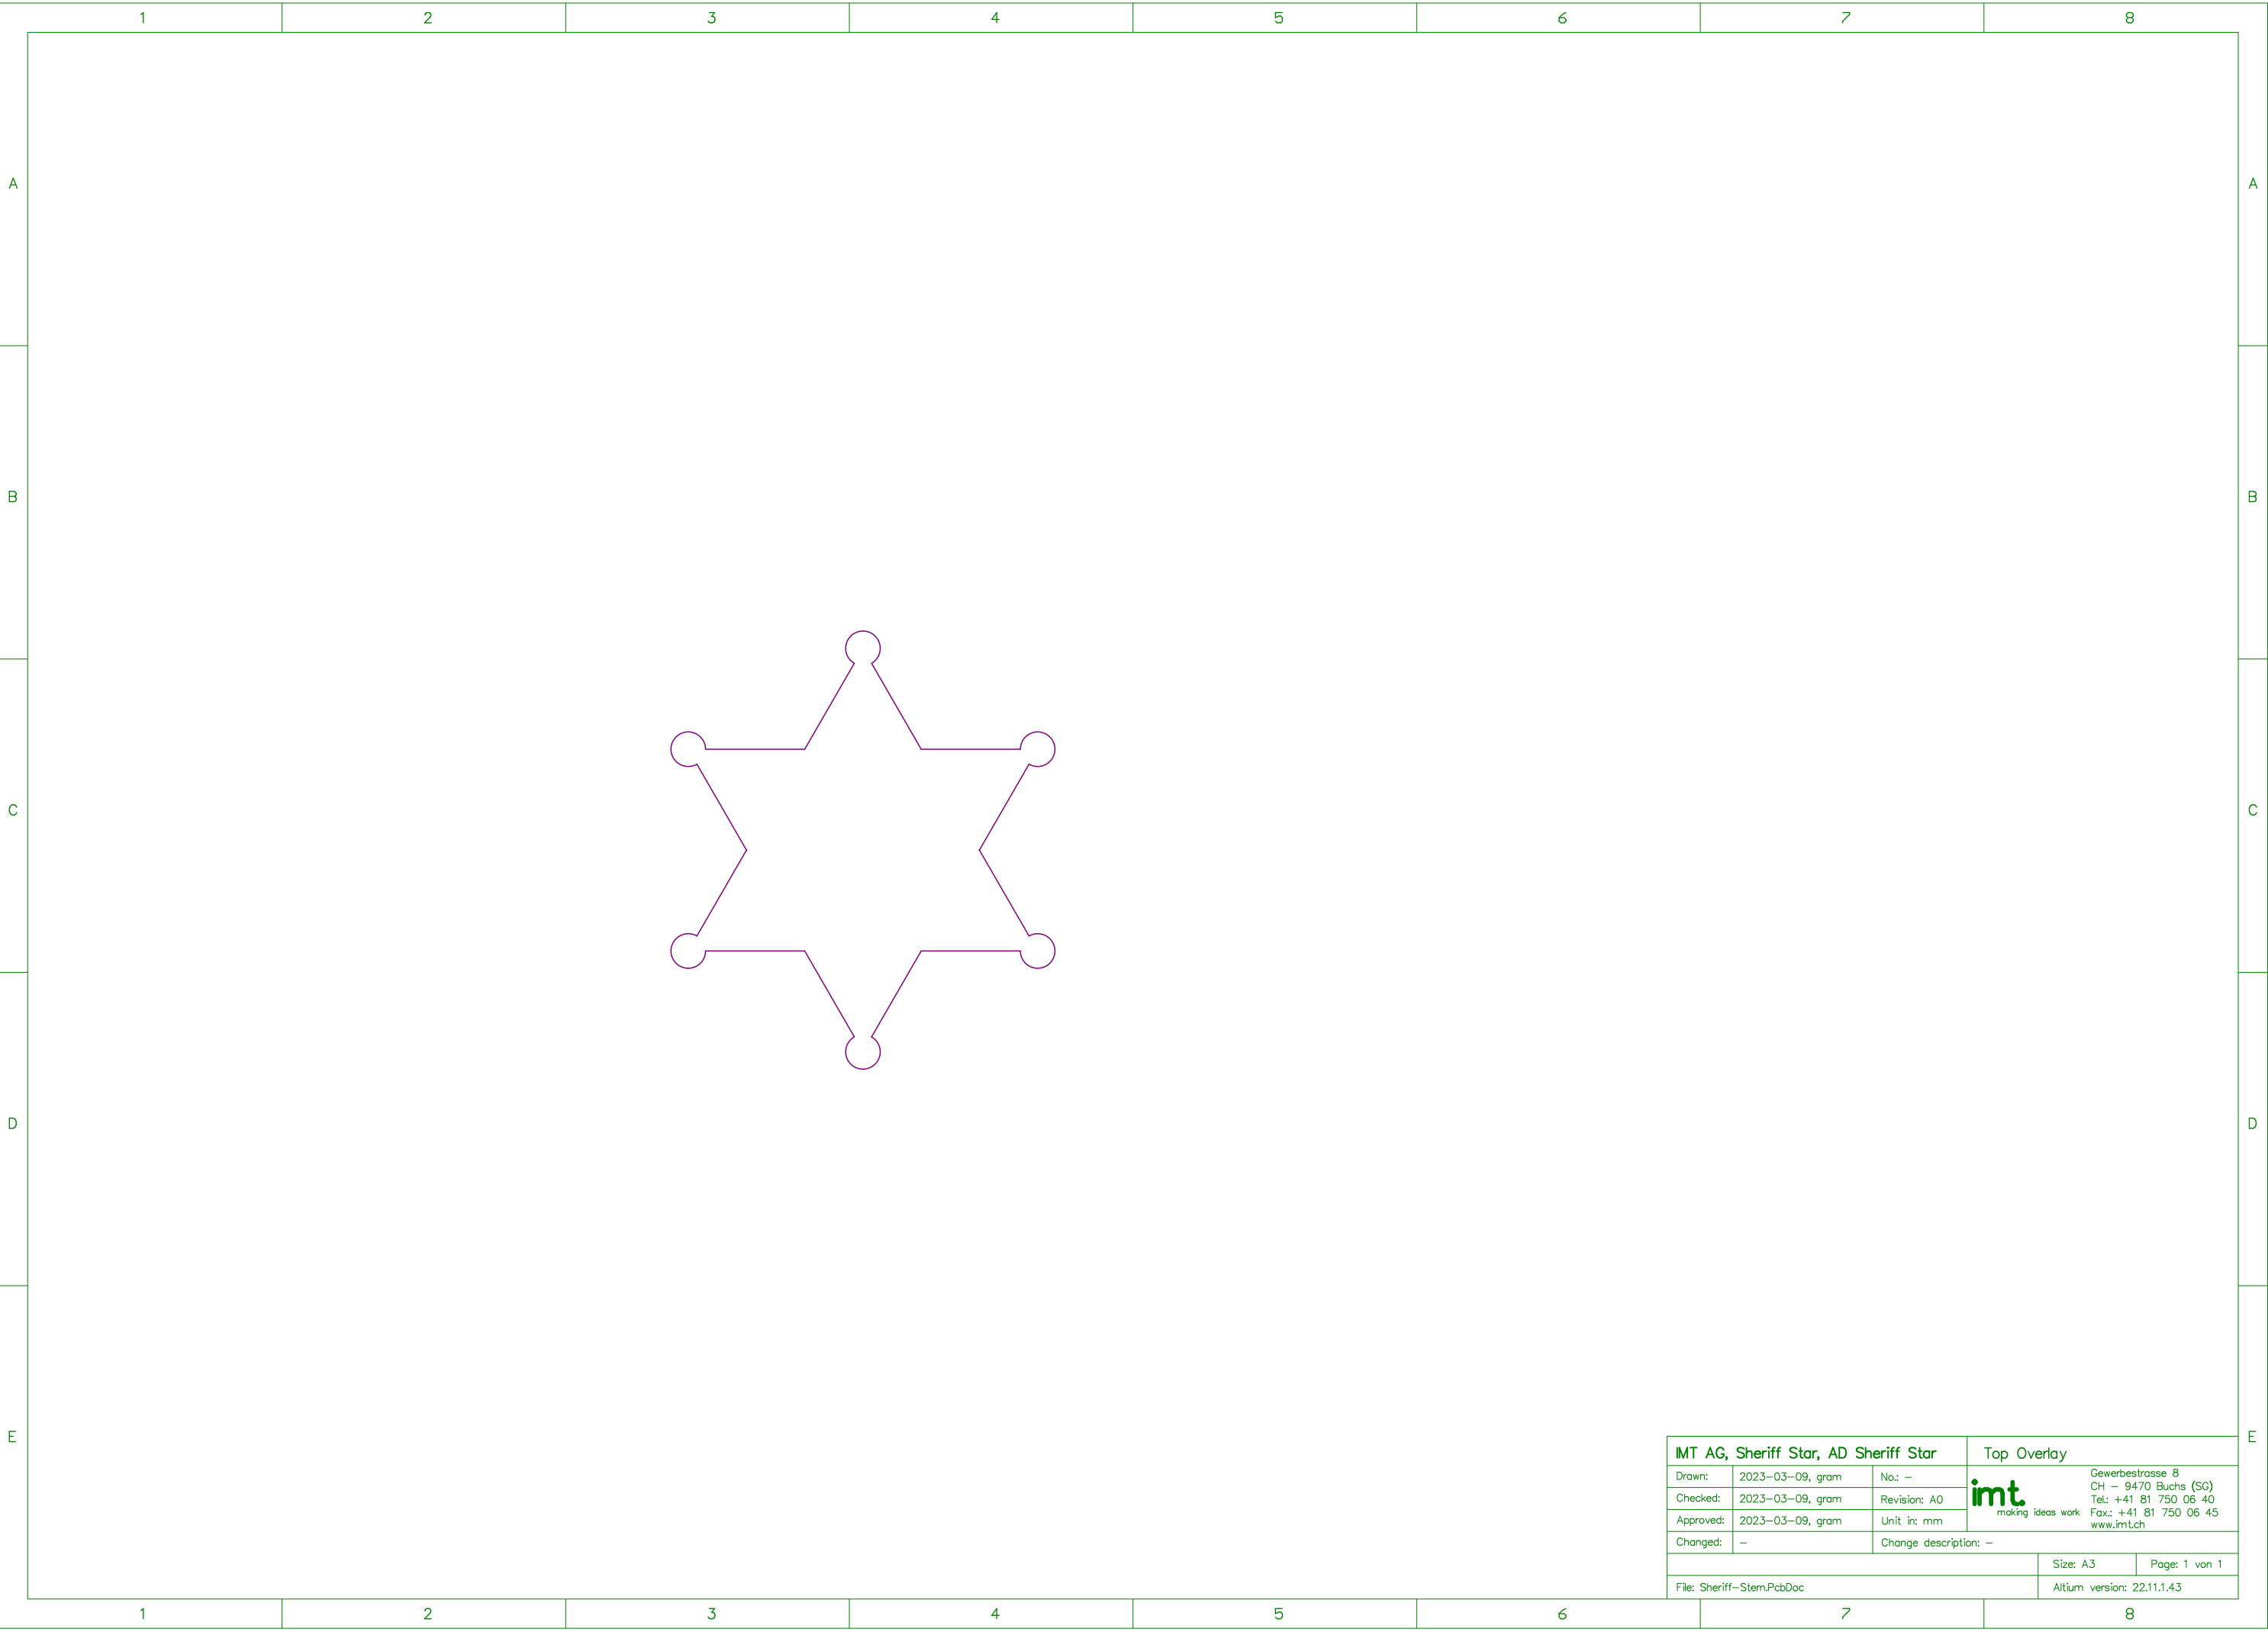
IMT AG, Sheriff Star, AD Sheriff Star			Power Plane		
Drawn:	2023-03-09, gram	No.: –	 making ideas work	Gewerbstrasse 8	
Checked:	2023-03-09, gram	Revision: A0		CH – 9470 Buchs (SG)	
Approved:	2023-03-09, gram	Unit in: mm		Tel.: +41 81 750 06 40	
Changed:	–	Change description: –		Fax.: +41 81 750 06 45 www.imt.ch	
			Size: A3	Page: 1 von 1	
File: Sheriff-Stern.PcbDoc			Altium version: 22.11.1.43		

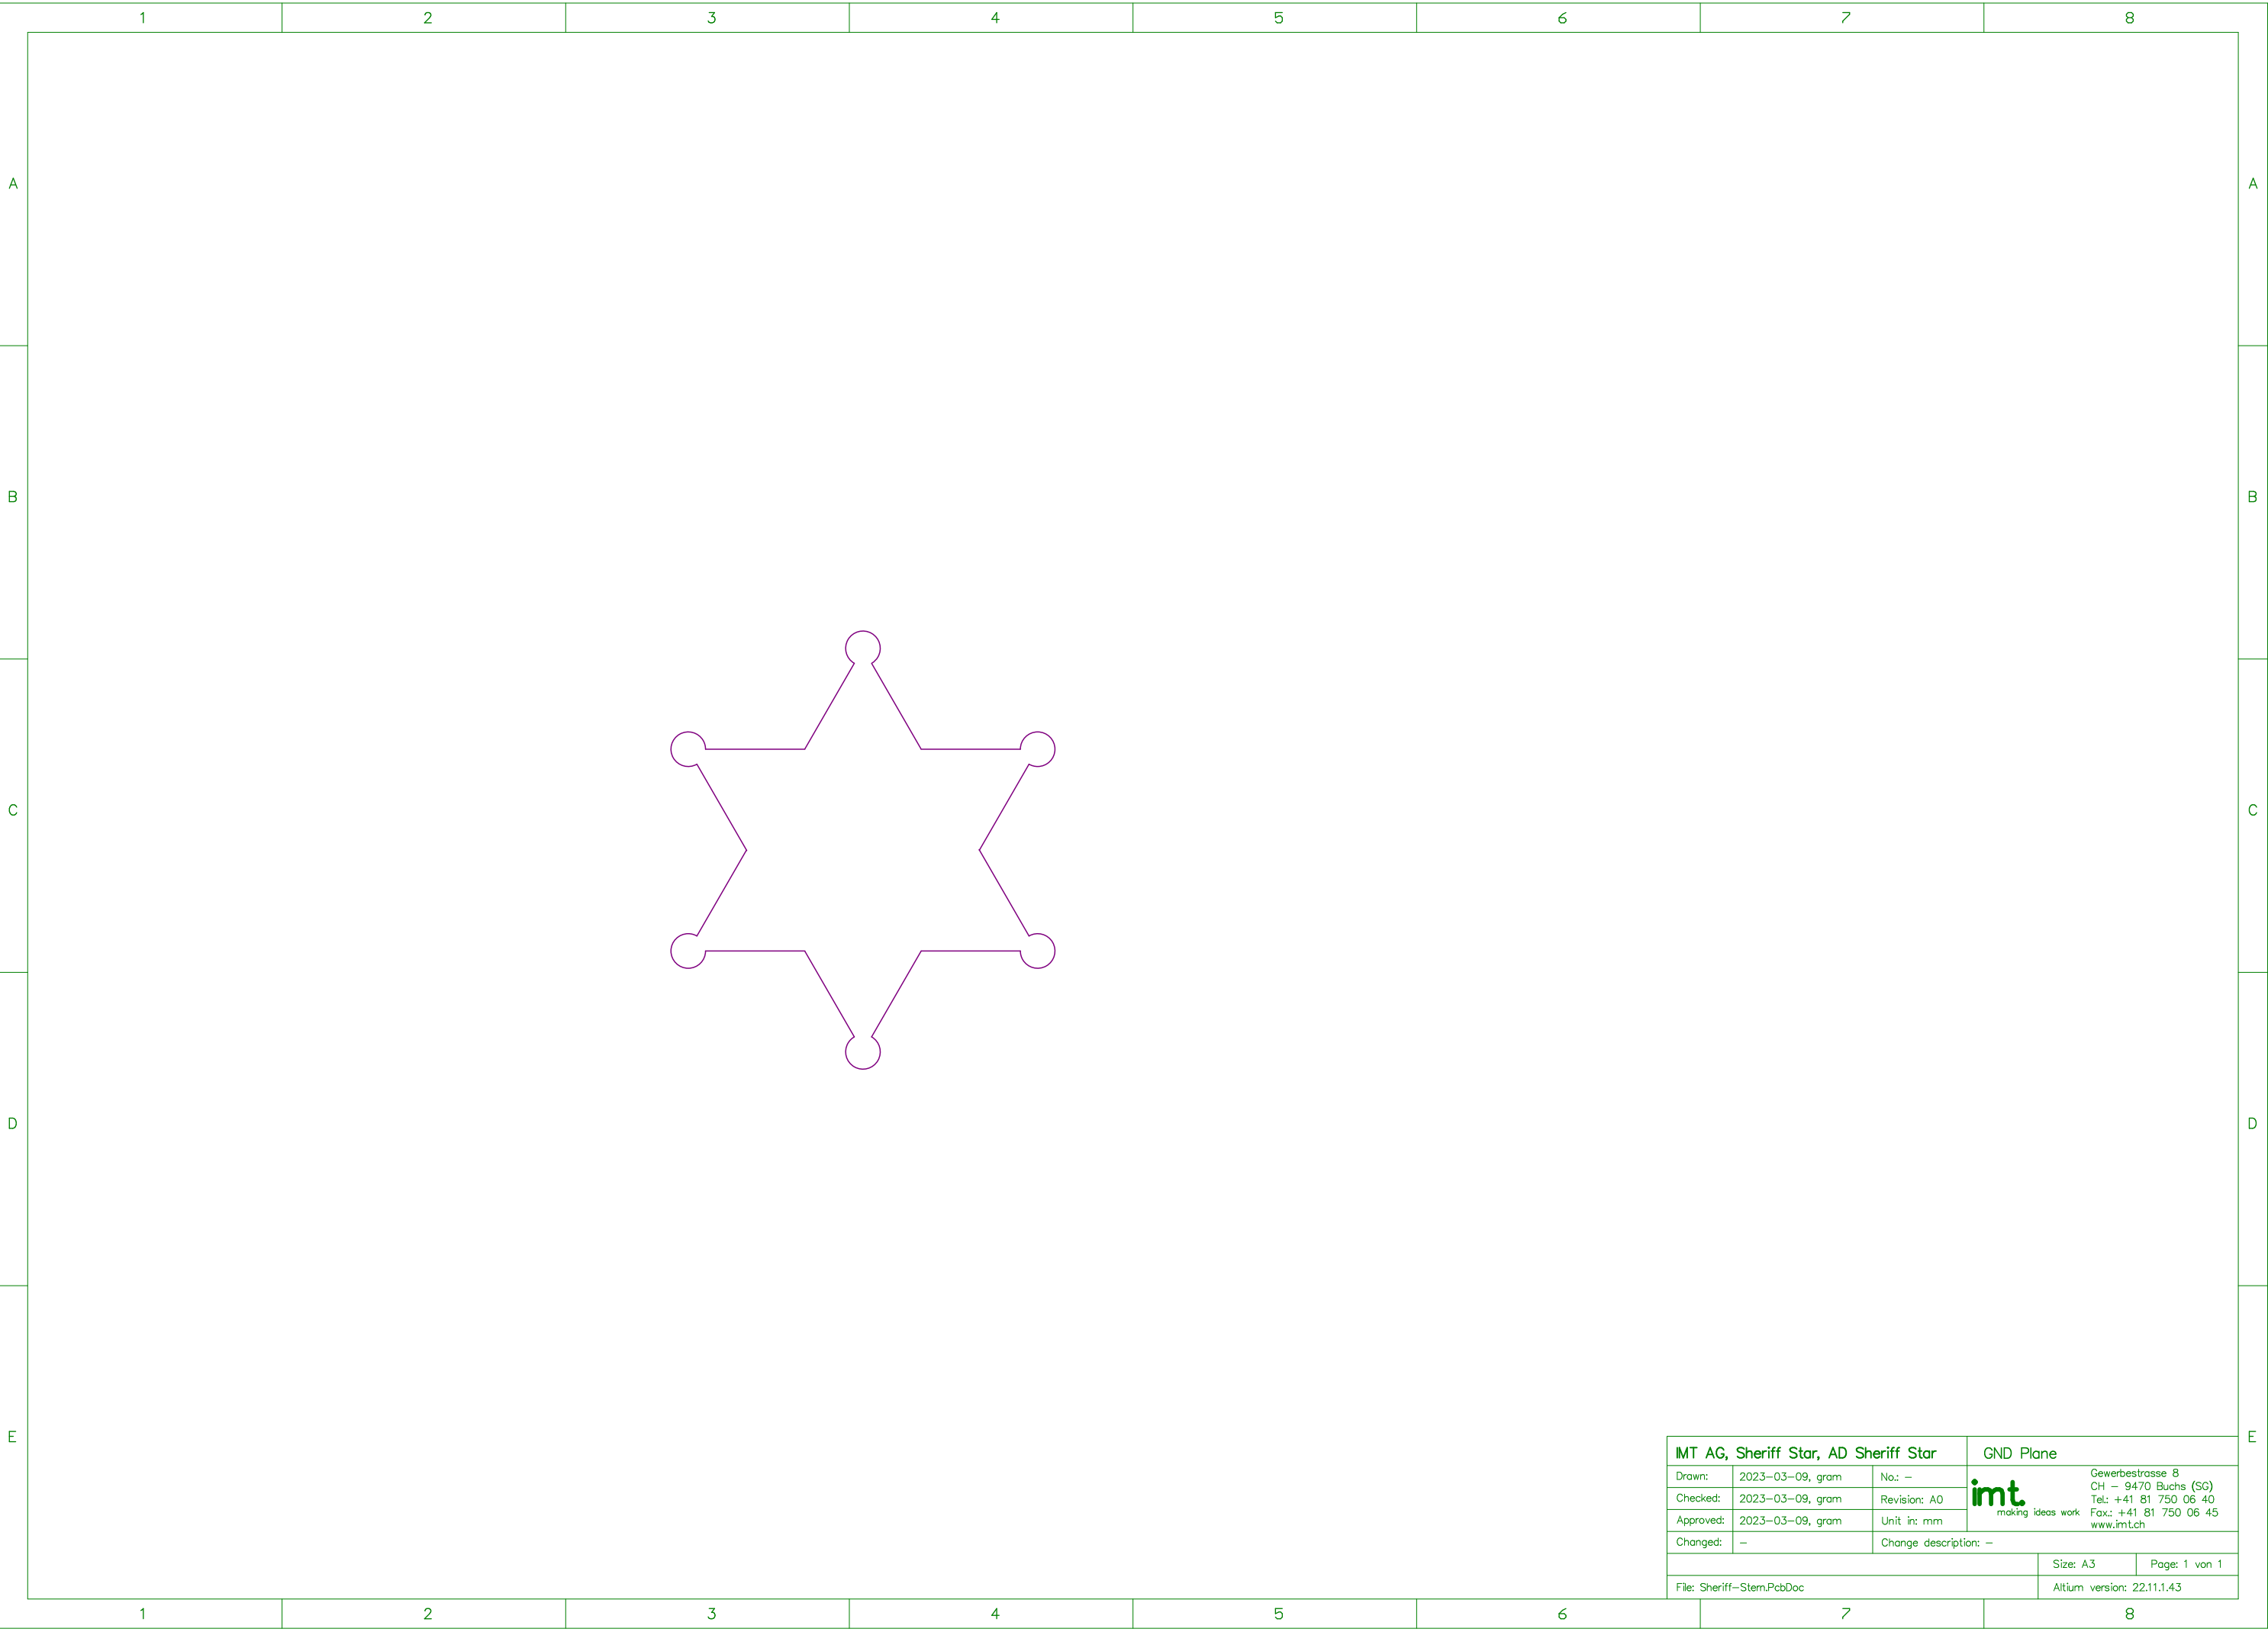



IMT AG, Sheriff Star, AD Sheriff Star			GND Plane		
Drawn:	2023-03-09, gram	No.: –	 making ideas work	Gewerbstrasse 8	
Checked:	2023-03-09, gram	Revision: A0		CH – 9470 Buchs (SG)	
Approved:	2023-03-09, gram	Unit in: mm		Tel.: +41 81 750 06 40	
Changed:	–	Change description: –		Fax.: +41 81 750 06 45 www.imt.ch	
			Size:	A3	Page: 1 von 1
File: Sheriff-Stern.PcbDoc			Altium version: 22.11.1.43		





IMT AG, Sheriff Star, AD Sheriff Star			Bottom Layer	
Drawn:	2023-03-09, gram	No.: –	 making ideas work	Gewerbestrasse 8 CH – 9470 Buchs (SG)
Checked:	2023-03-09, gram	Revision: A0		Tel.: +41 81 750 06 40
Approved:	2023-03-09, gram	Unit in: mm		Fax.: +41 81 750 06 45
Changed:	–	Change description: –		www.imt.ch
			Size: A3	Page: 1 von 1
File: Sheriff-Stern.PcbDoc			Altium version: 22.11.1.43	



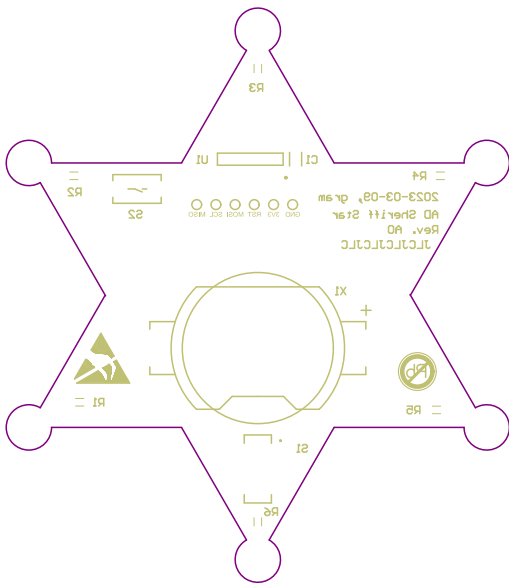

IMT AG, Sheriff Star, AD Sheriff Star			Bottom Overlay	
Drawn:	2023-03-09, gram	No.: –	 making ideas work	Gewerbstrasse 8 CH – 9470 Buchs (SG) Tel.: +41 81 750 06 40 Fax.: +41 81 750 06 45 www.imt.ch
Checked:	2023-03-09, gram	Revision: A0		
Approved:	2023-03-09, gram	Unit in: mm		
Changed:	–	Change description: –		
			Size: A3	Page: 1 von 1
File: Sheriff–Stern.PcbDoc			Altium version: 22.11.1.43	

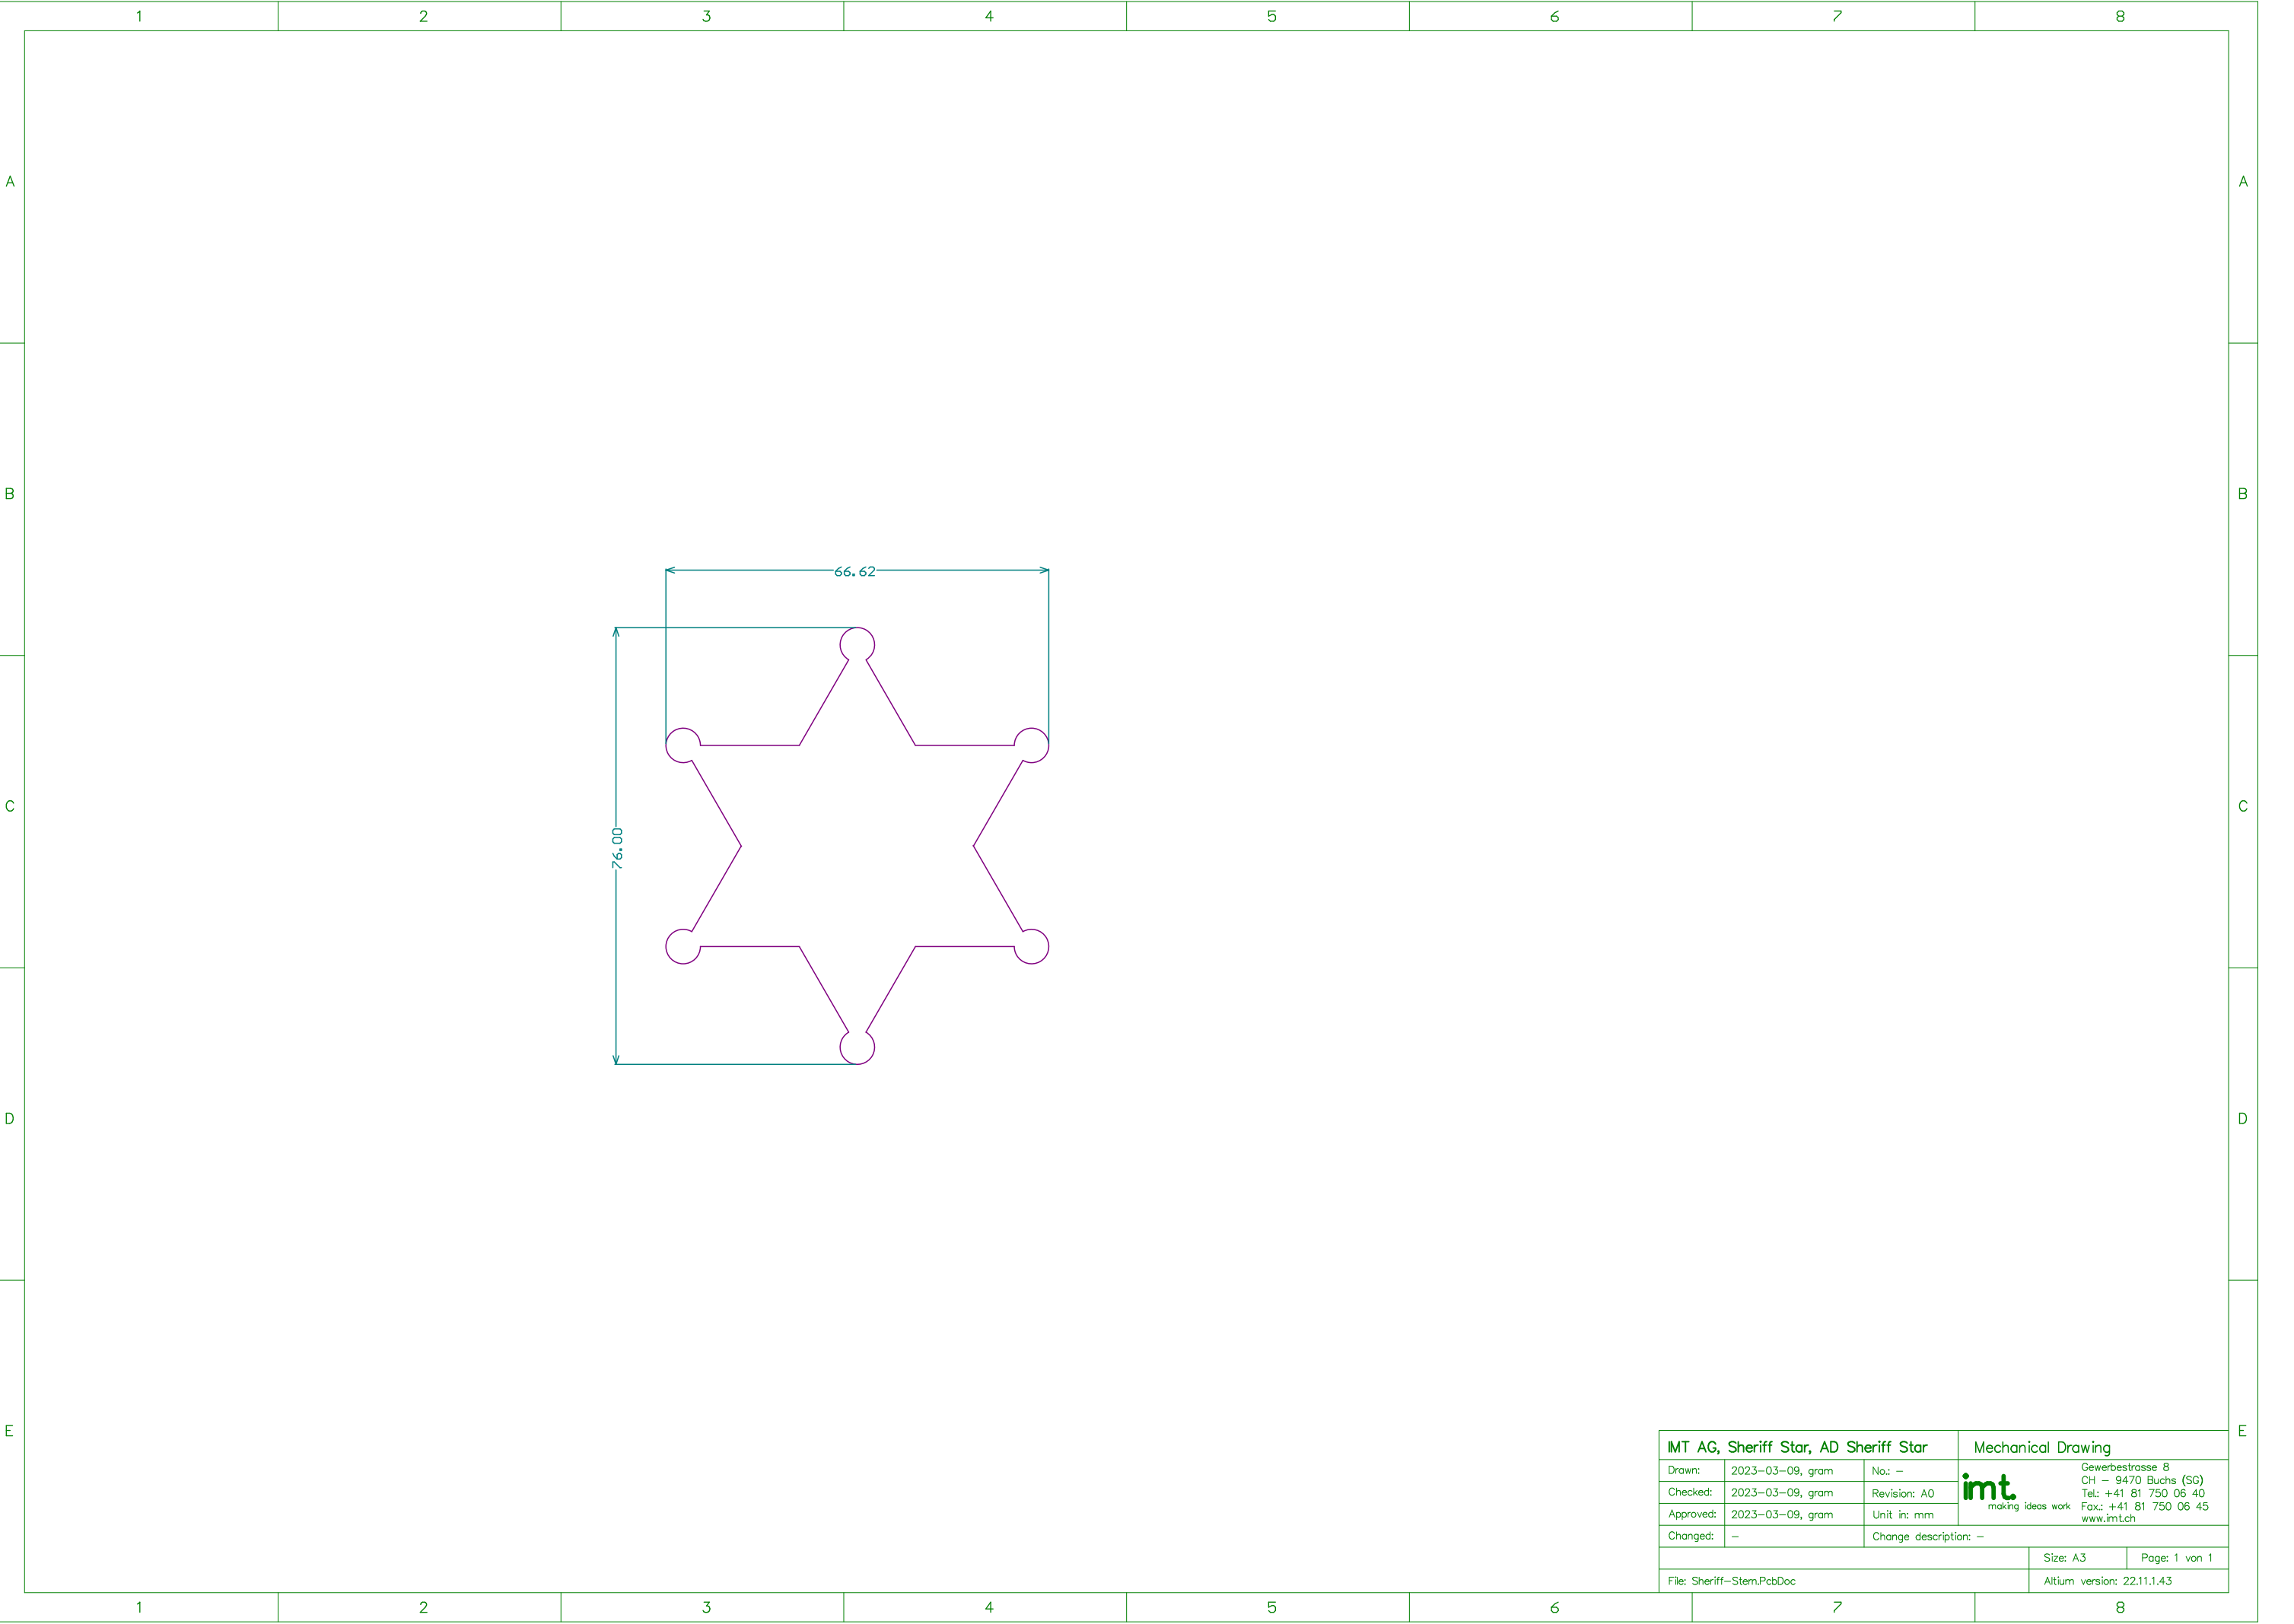

IMT AG, Sheriff Star, AD Sheriff Star			Mechanical Drawing		
Drawn:	2023-03-09, gram	No.:	—	 making ideas work	Gewerbestrasse 8 CH - 9470 Buchs (SG) Tel.: +41 81 750 06 40 Fax.: +41 81 750 06 45 www.imt.ch
Checked:	2023-03-09, gram	Revision:	A0		
Approved:	2023-03-09, gram	Unit in:	mm		
Changed:	—	Change description: —			
				Size: A3	Page: 1 von 1
File: Sheriff-Stern.PcbDoc				Altium version: 22.11.1.43	